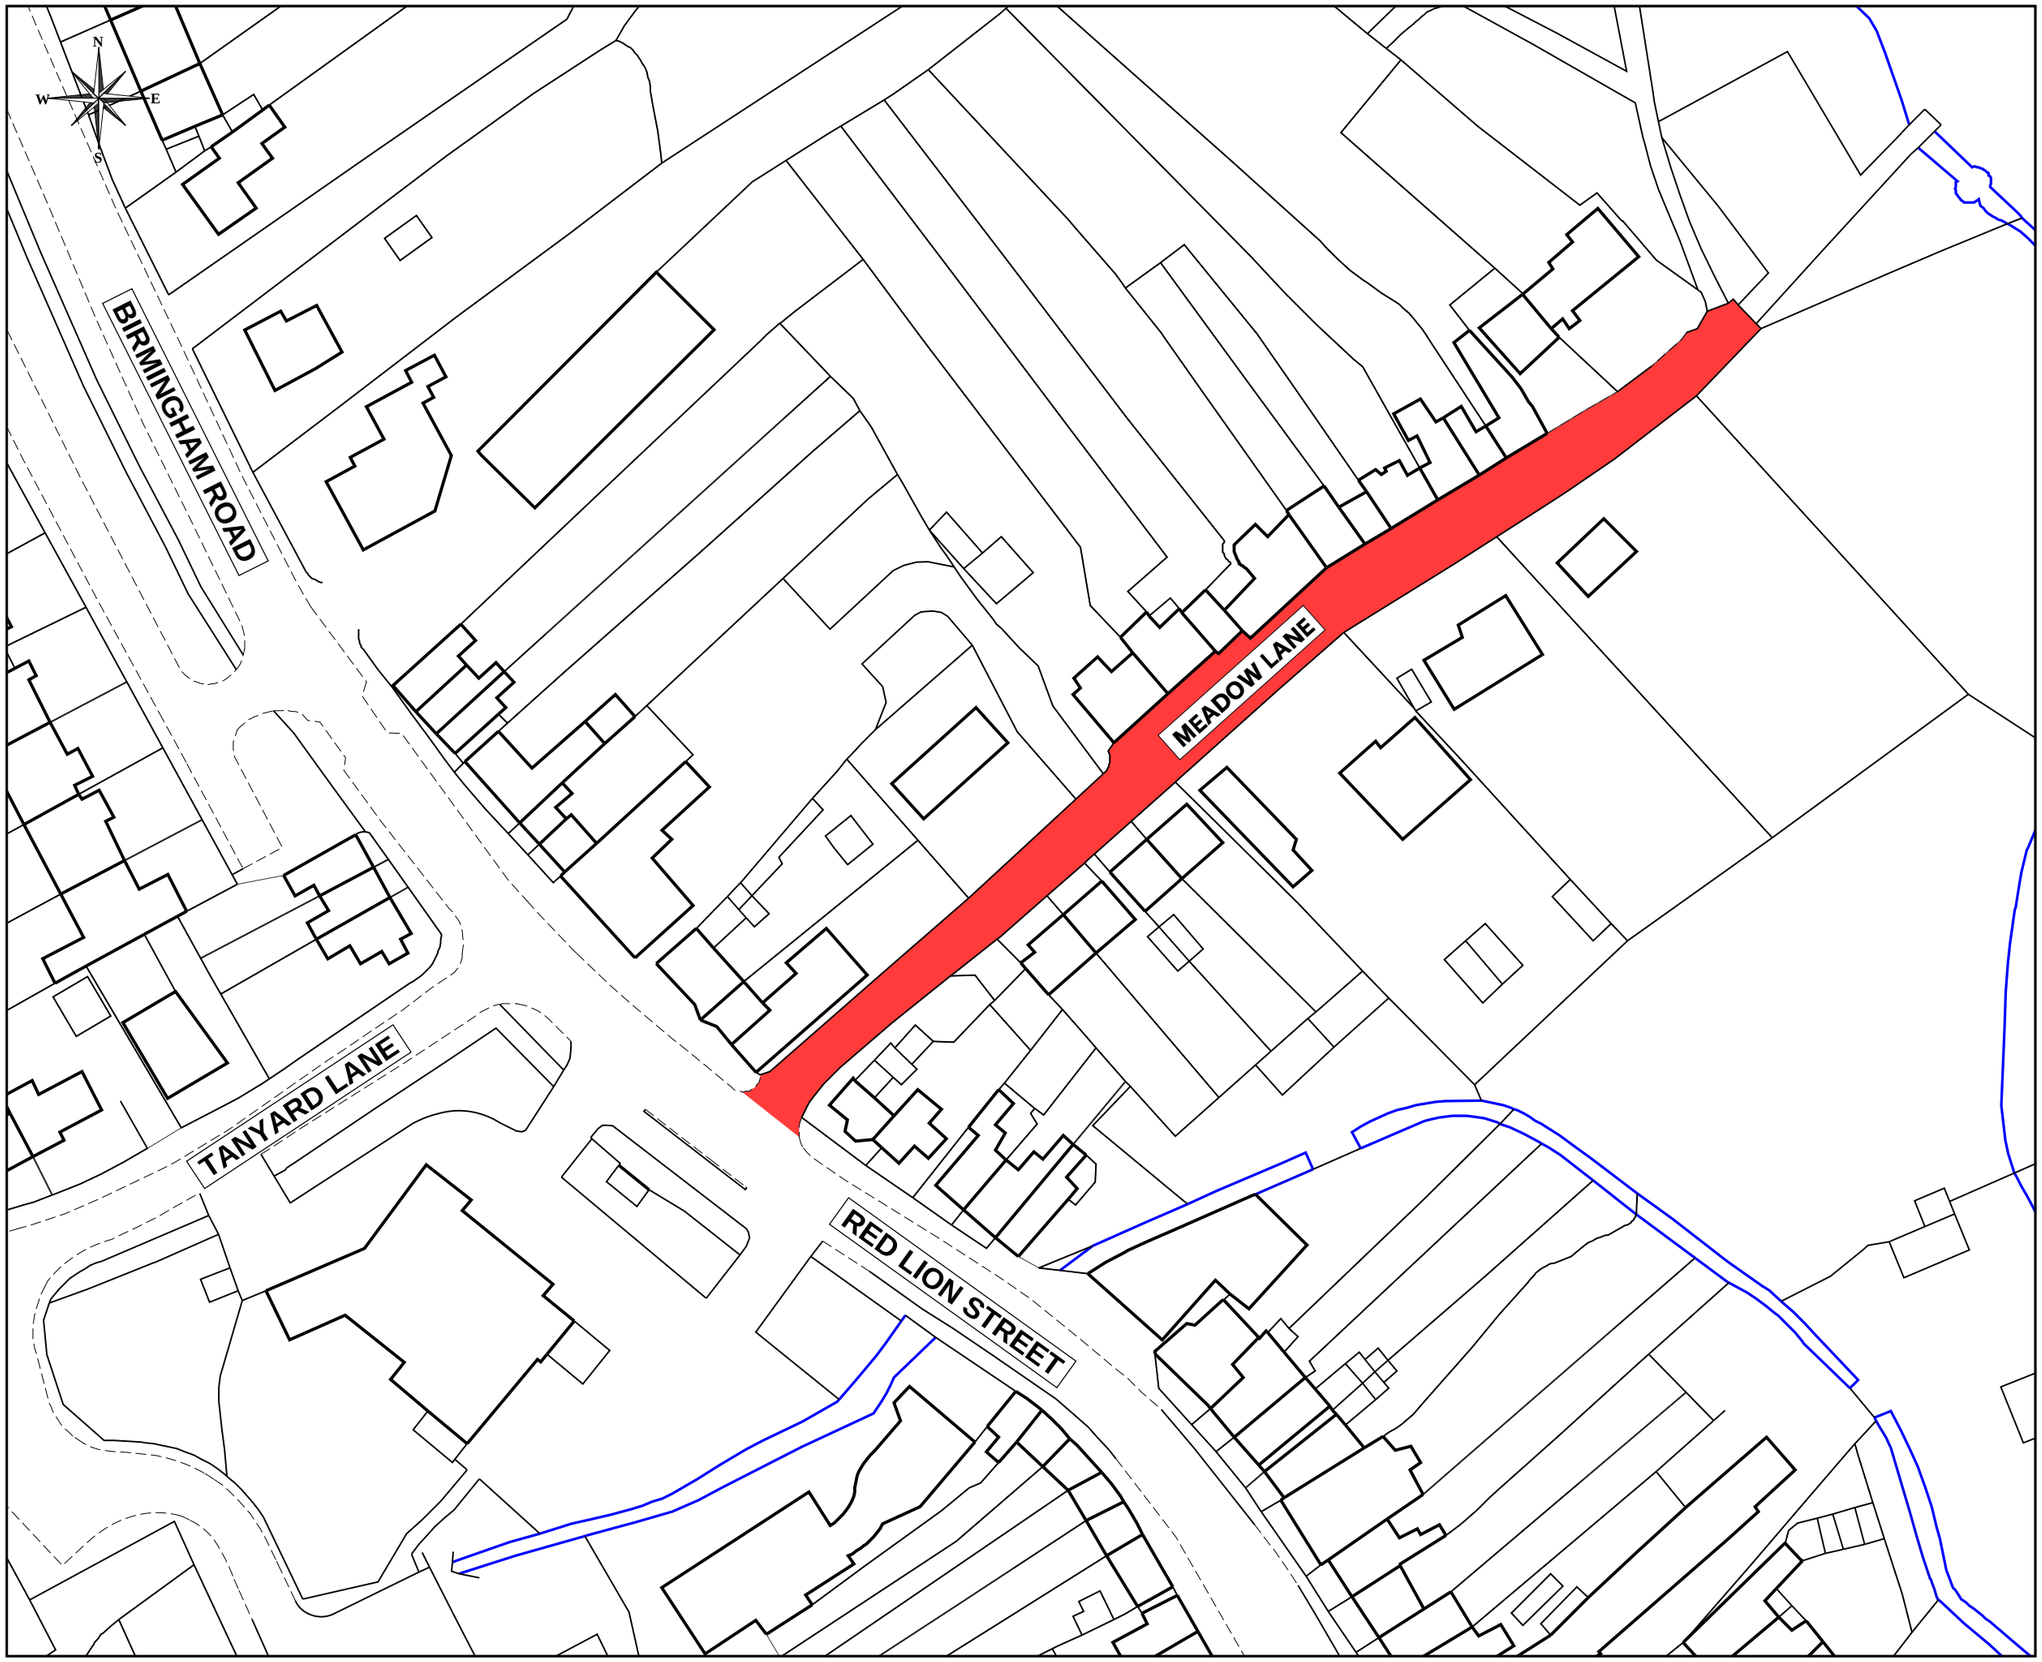

KEY

Sections of Highways to be Closed

Date	Rev	Details

Project:

Picnic in the Park
Meadow Lane, Alvechurch
Friday 03 June 2022

Drawing:

Temporary Road Closure Details
Operational between
10:00 hours and 17:00 hours

Drawn:	JH	Scale:	1/750 @ A3
Surveyed:	OS	Date:	Mar 2022

Drawing No: **P2233/58**

Engineering and Design Services
Town Hall
Walter Stranz Square
Redditch
Worcs B98 8AH

REDDITCH BOROUGH COUNCIL
making a difference
www.redditchbc.gov.uk

Bromsgrove District Council
www.bromsgrove.gov.uk

© Crown Copyright and database rights 2022
Ordnance Survey 100024252